SOTTERRACE

SOUTH TERRACE

SCALE 40'-1"

1932.

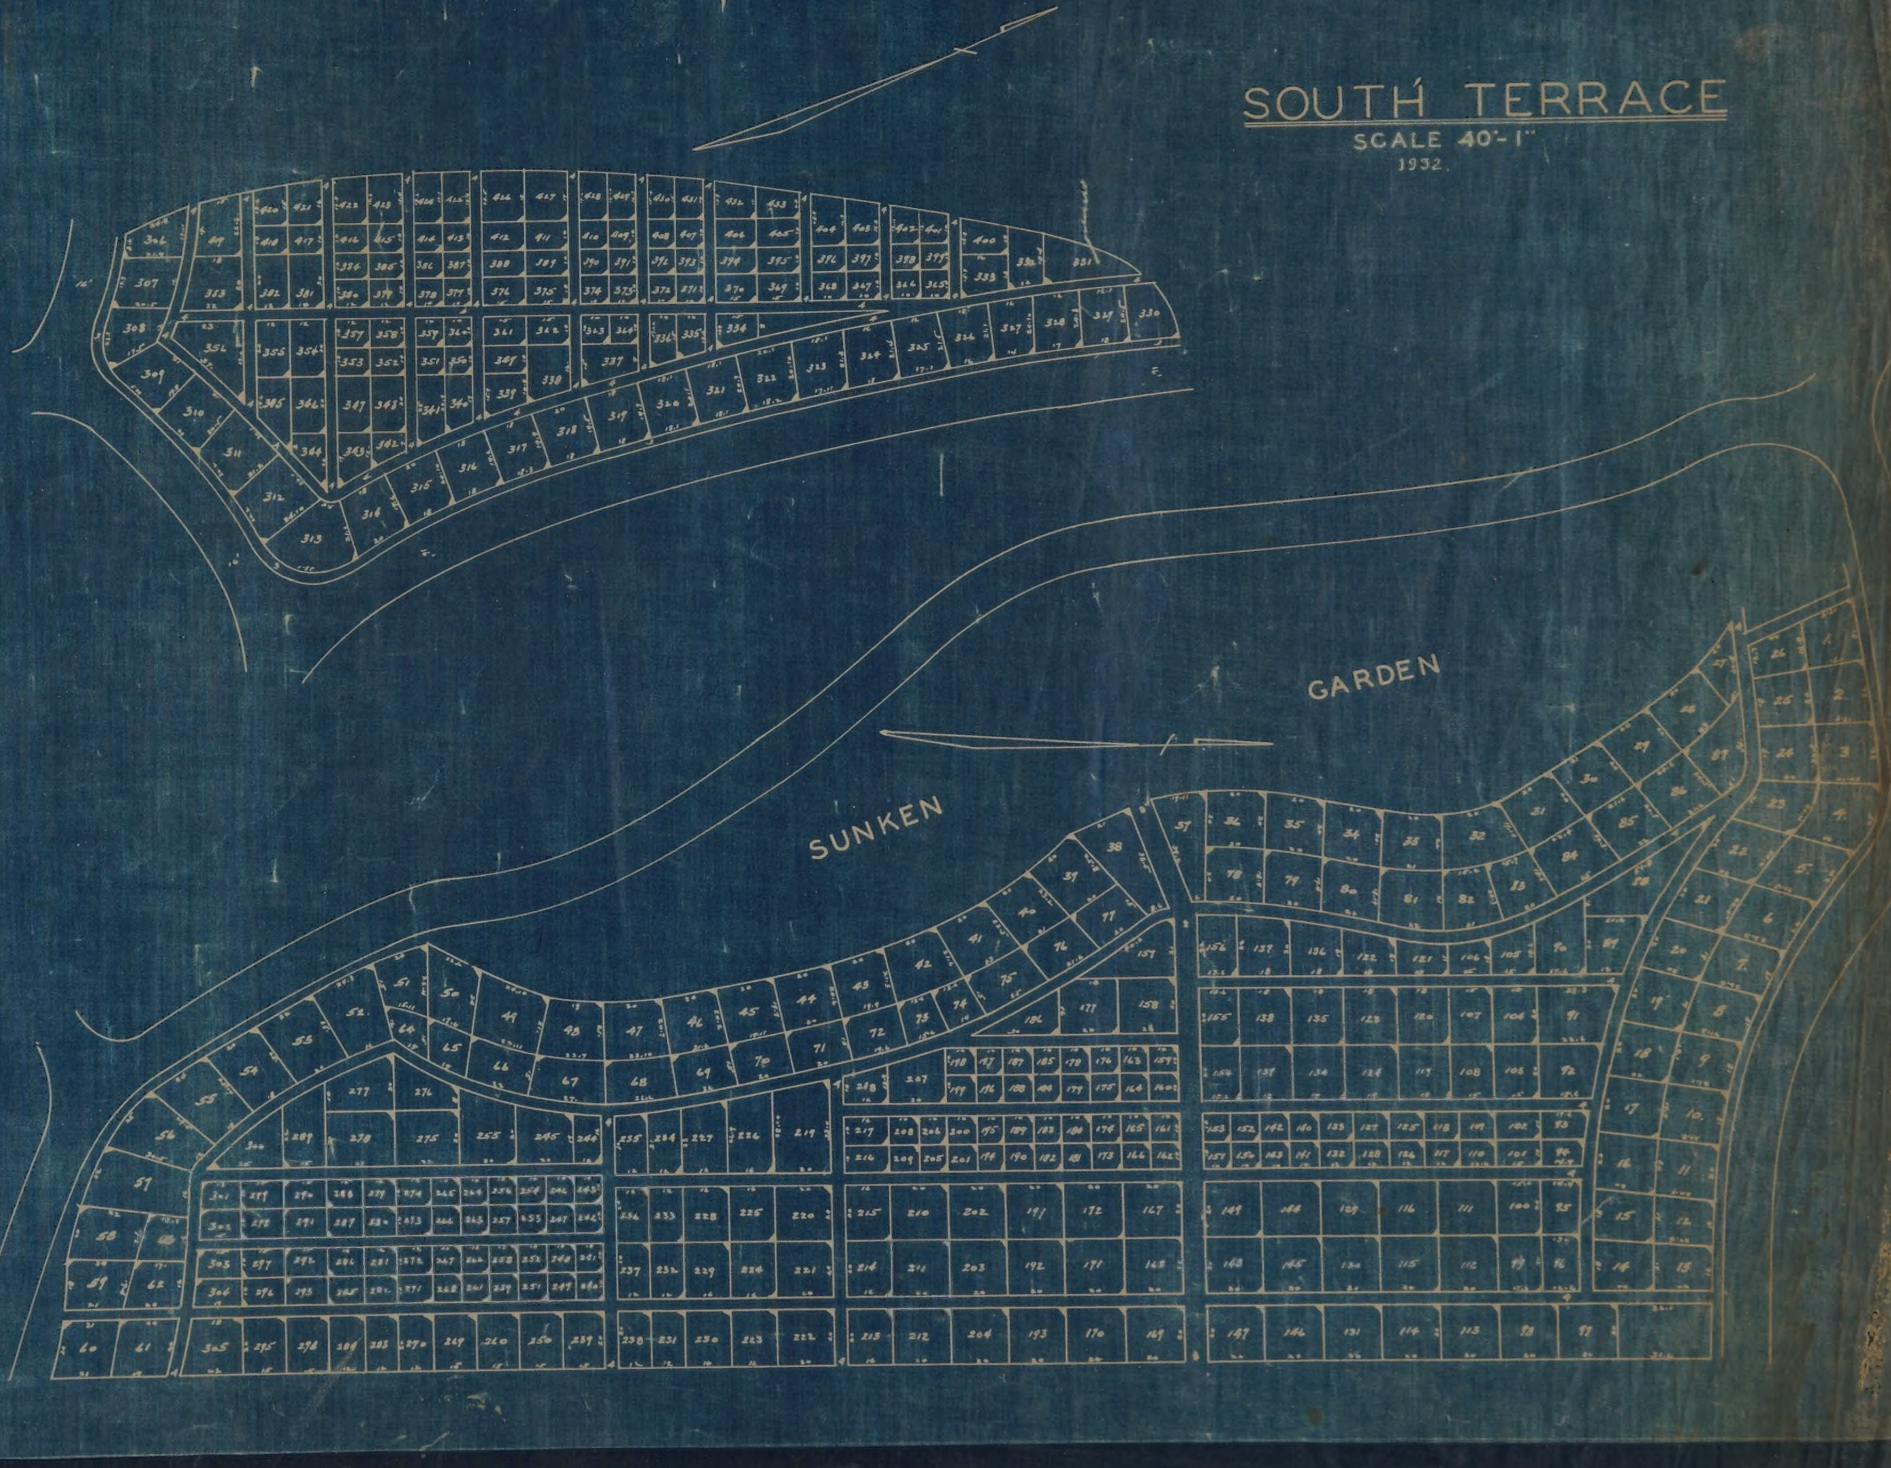

SEC A

SCALE
20"=1"

N

S.E. Corner
Section 4
T30N R12E

SEC B

SCALE

20'=1"

S.E. corner Section 4 T5CN-R11E

SEC C

SCALE
20'=1"

SEC D

SCALE 30'=1"

N

S.E. Corner Section 4 T3ON. R12E

1,965

540.20'

SEC

E

SCALE

20' = 1"

N

1,622

S.E. Corner
Section 4
T 30 N R 12 E.

SEC F

SCALE
20'=1"

SE Corner
Section 4
T30N R12E

SEC
G
SCALE
30'=1"
N
340.20'
1600'0"
315'10"
SE Corner
Section 4
T5oN R12E

SEC
H
SCALE
30=1'
40
39
38
37
41
26
42
45
44
43
36
27
25
35
46
47
24
23
22
21
20
34
28
15
16
17
18
19
48
14
13
12
11
1
33
29
7
8
9
10
3
32
31
6
4
30
5
1600'
90°
N
S.E. Corner
Section 4
T3ON R12E

CREMATORY.
SEC
I
SCALE
N.

SEC
J
SCALE
30'=1"

SEC. K.

SCALE

20'=1"

SEC. L.
SCALE
50' = 1"

N
SEC. M.
SCALE

SEC. N.

SCALE

20=1"

SEC. O.
SCALE
20 1"

SEC. P.

SCALE

20=1

N

N

SEC. R.

SCALE

20=1"

SEC. S.

SCALE

20 = 1

SE Corner Section 4 T 24 N R 1 E

WEST Row

EAST Row

BLK II

BLK IV

BLK V

BLK VI

SEC
U
SCALE
30=1

SEC. Y.

SCALE

20-1

N
SEC.
ONE
SCALE
20=1'

SEC 2
SCALE
1"= 20'

SEC. 3
SCALE
1"=20'

SEC. 5.
SCALE
20'=1"
S.E Corner
Section 4
IRON PIPE

SEC. 6.
Scale
Feet
1000

SEC. 7

SCALE

30=1'

SEC. 8

SCALE

SEC. 9

SCALE

20'=1"

NOTE

PORTION OF SECTION WITHIN DOTTED LINES WAS PLATTED BY THE LATE F.W.FAHLSING. AND ALL LOTS SO PLATTED WERE SOLD AND DEEDED BY HIM. THIS PORTION IS KNOWN AS : THE 'FAHLSING BURIAL GARDEN'

S.E.Corner Section 1 36N R12E

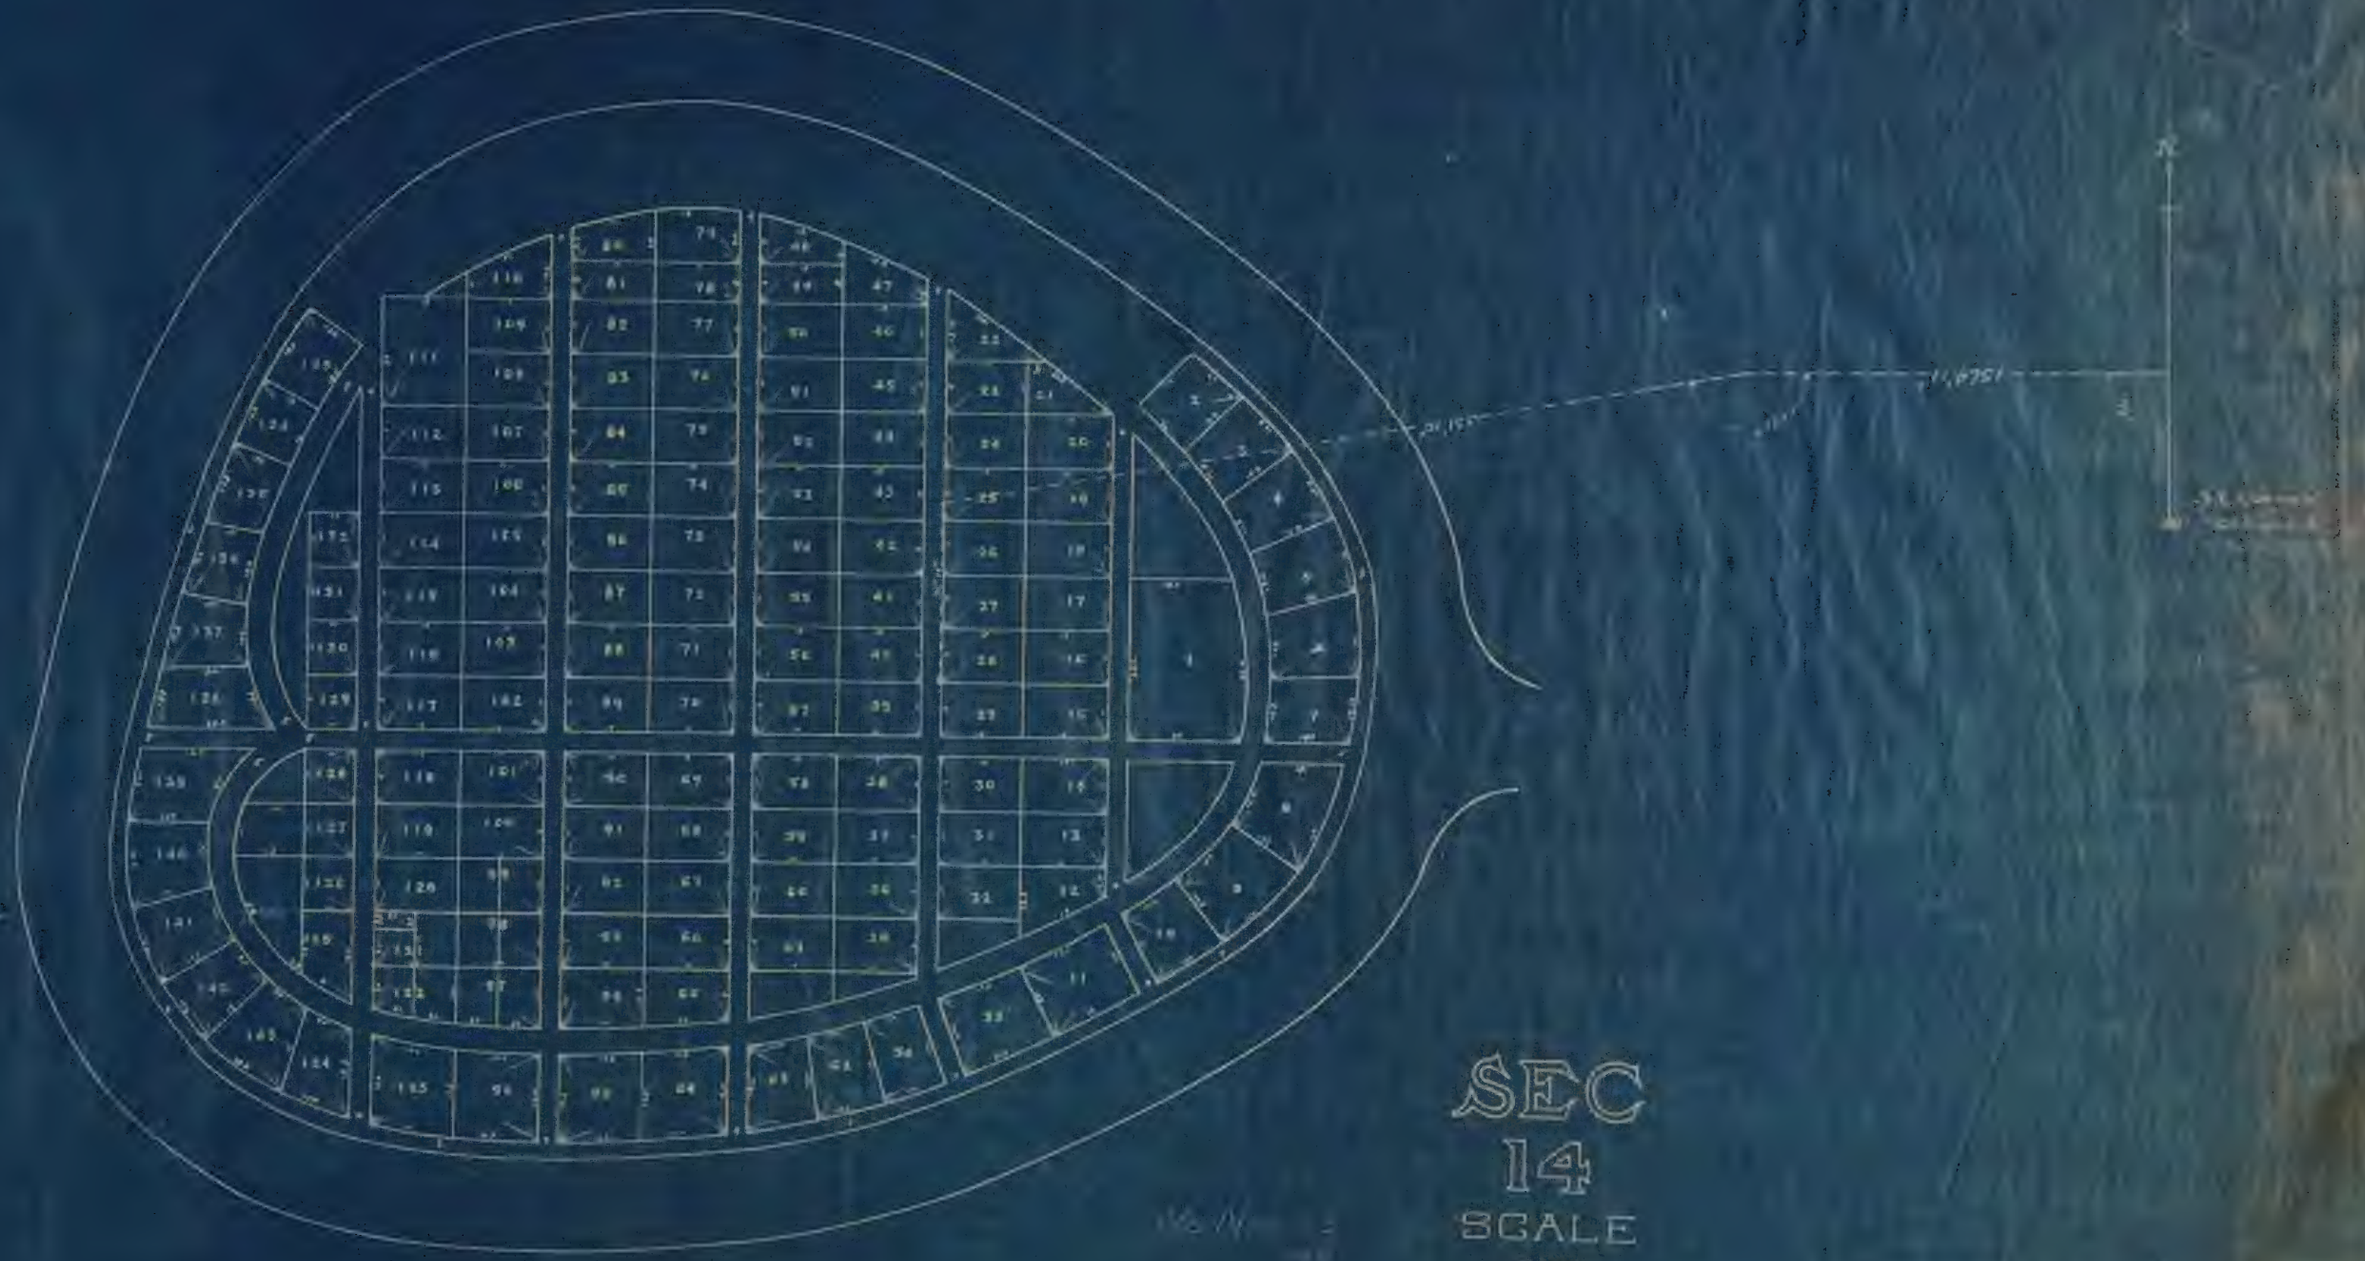

SEC
14
SCALE
20-1"

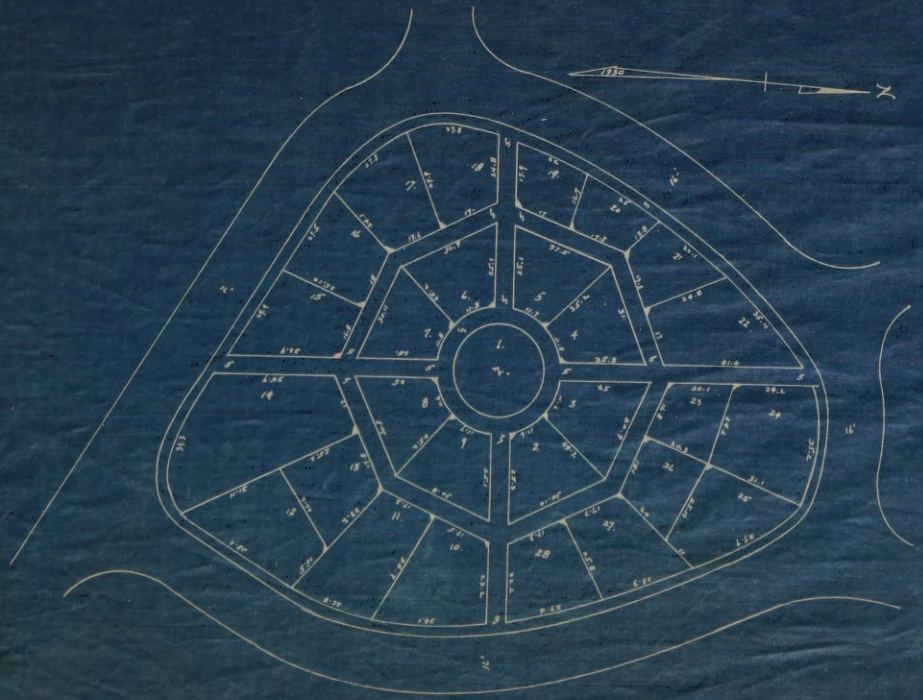

SEC 22

SCALE

30'=1"

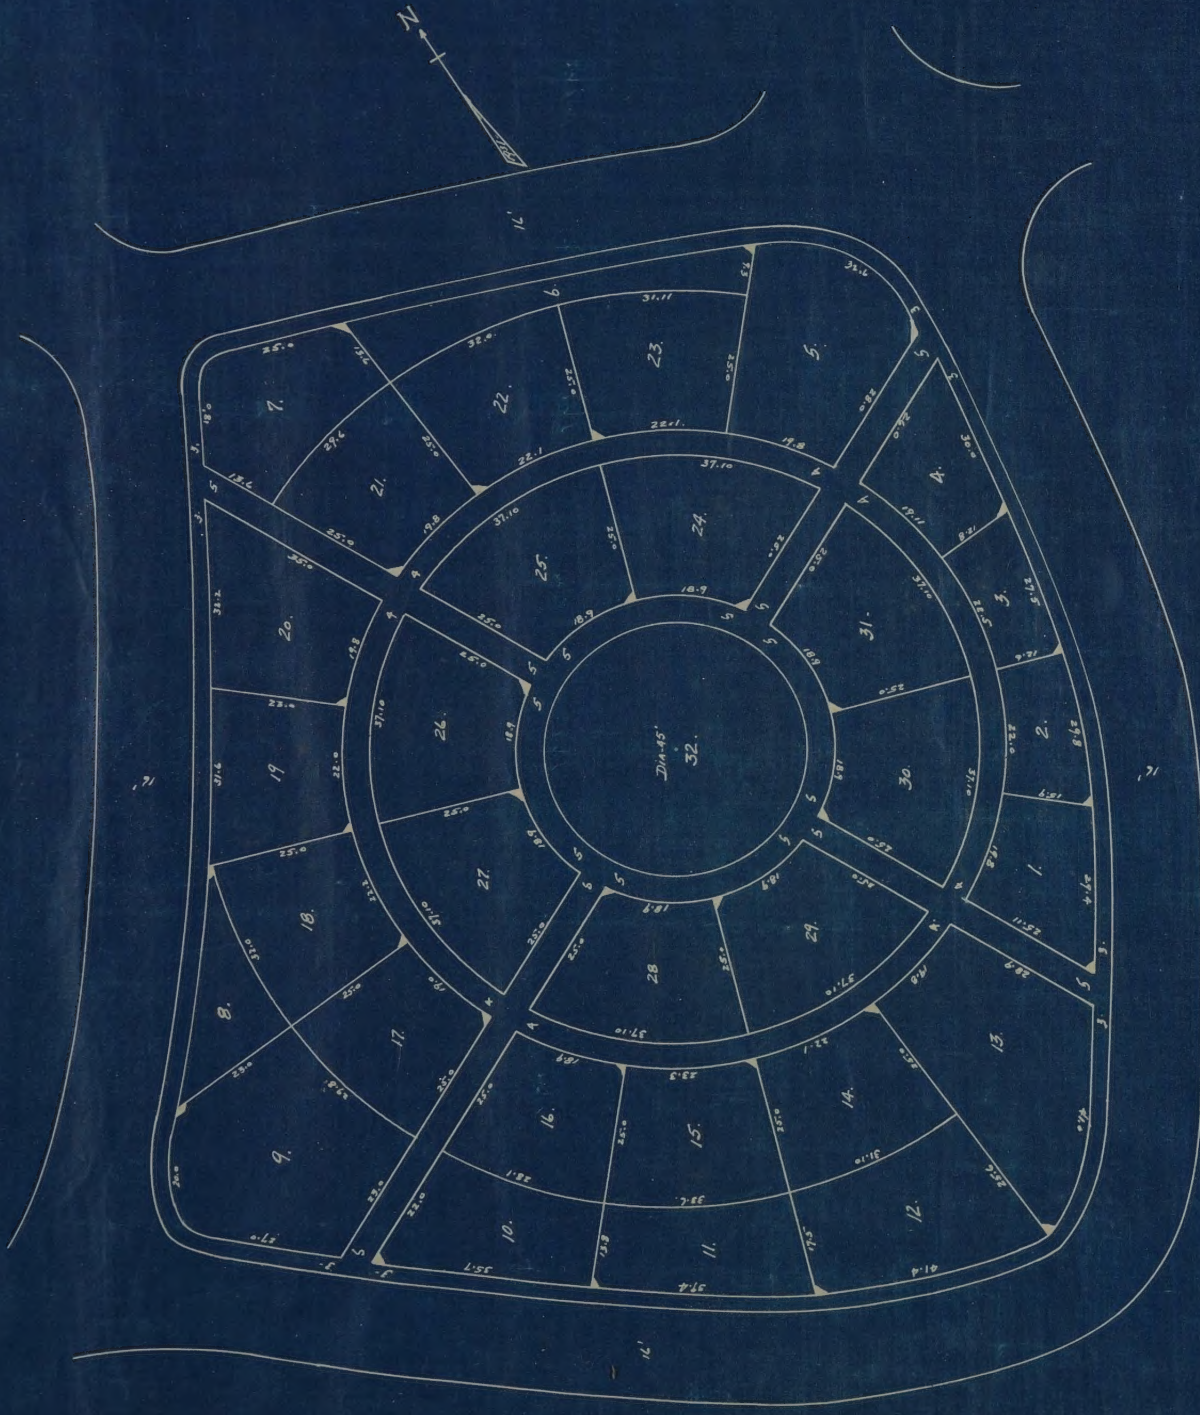

SECTION. 23.

SCALE 20' = 1"

SEC U

SCALE 30'=1'

N

1364'11"

S.E. Corner Section 4 T.30N.R.12E.

NORTH/EAST